East 893.32, North 1150.36, N 89°13'E 71.29, N 1°04'E 337.3 from the N.E. cor. of the B.F. Draper Survey

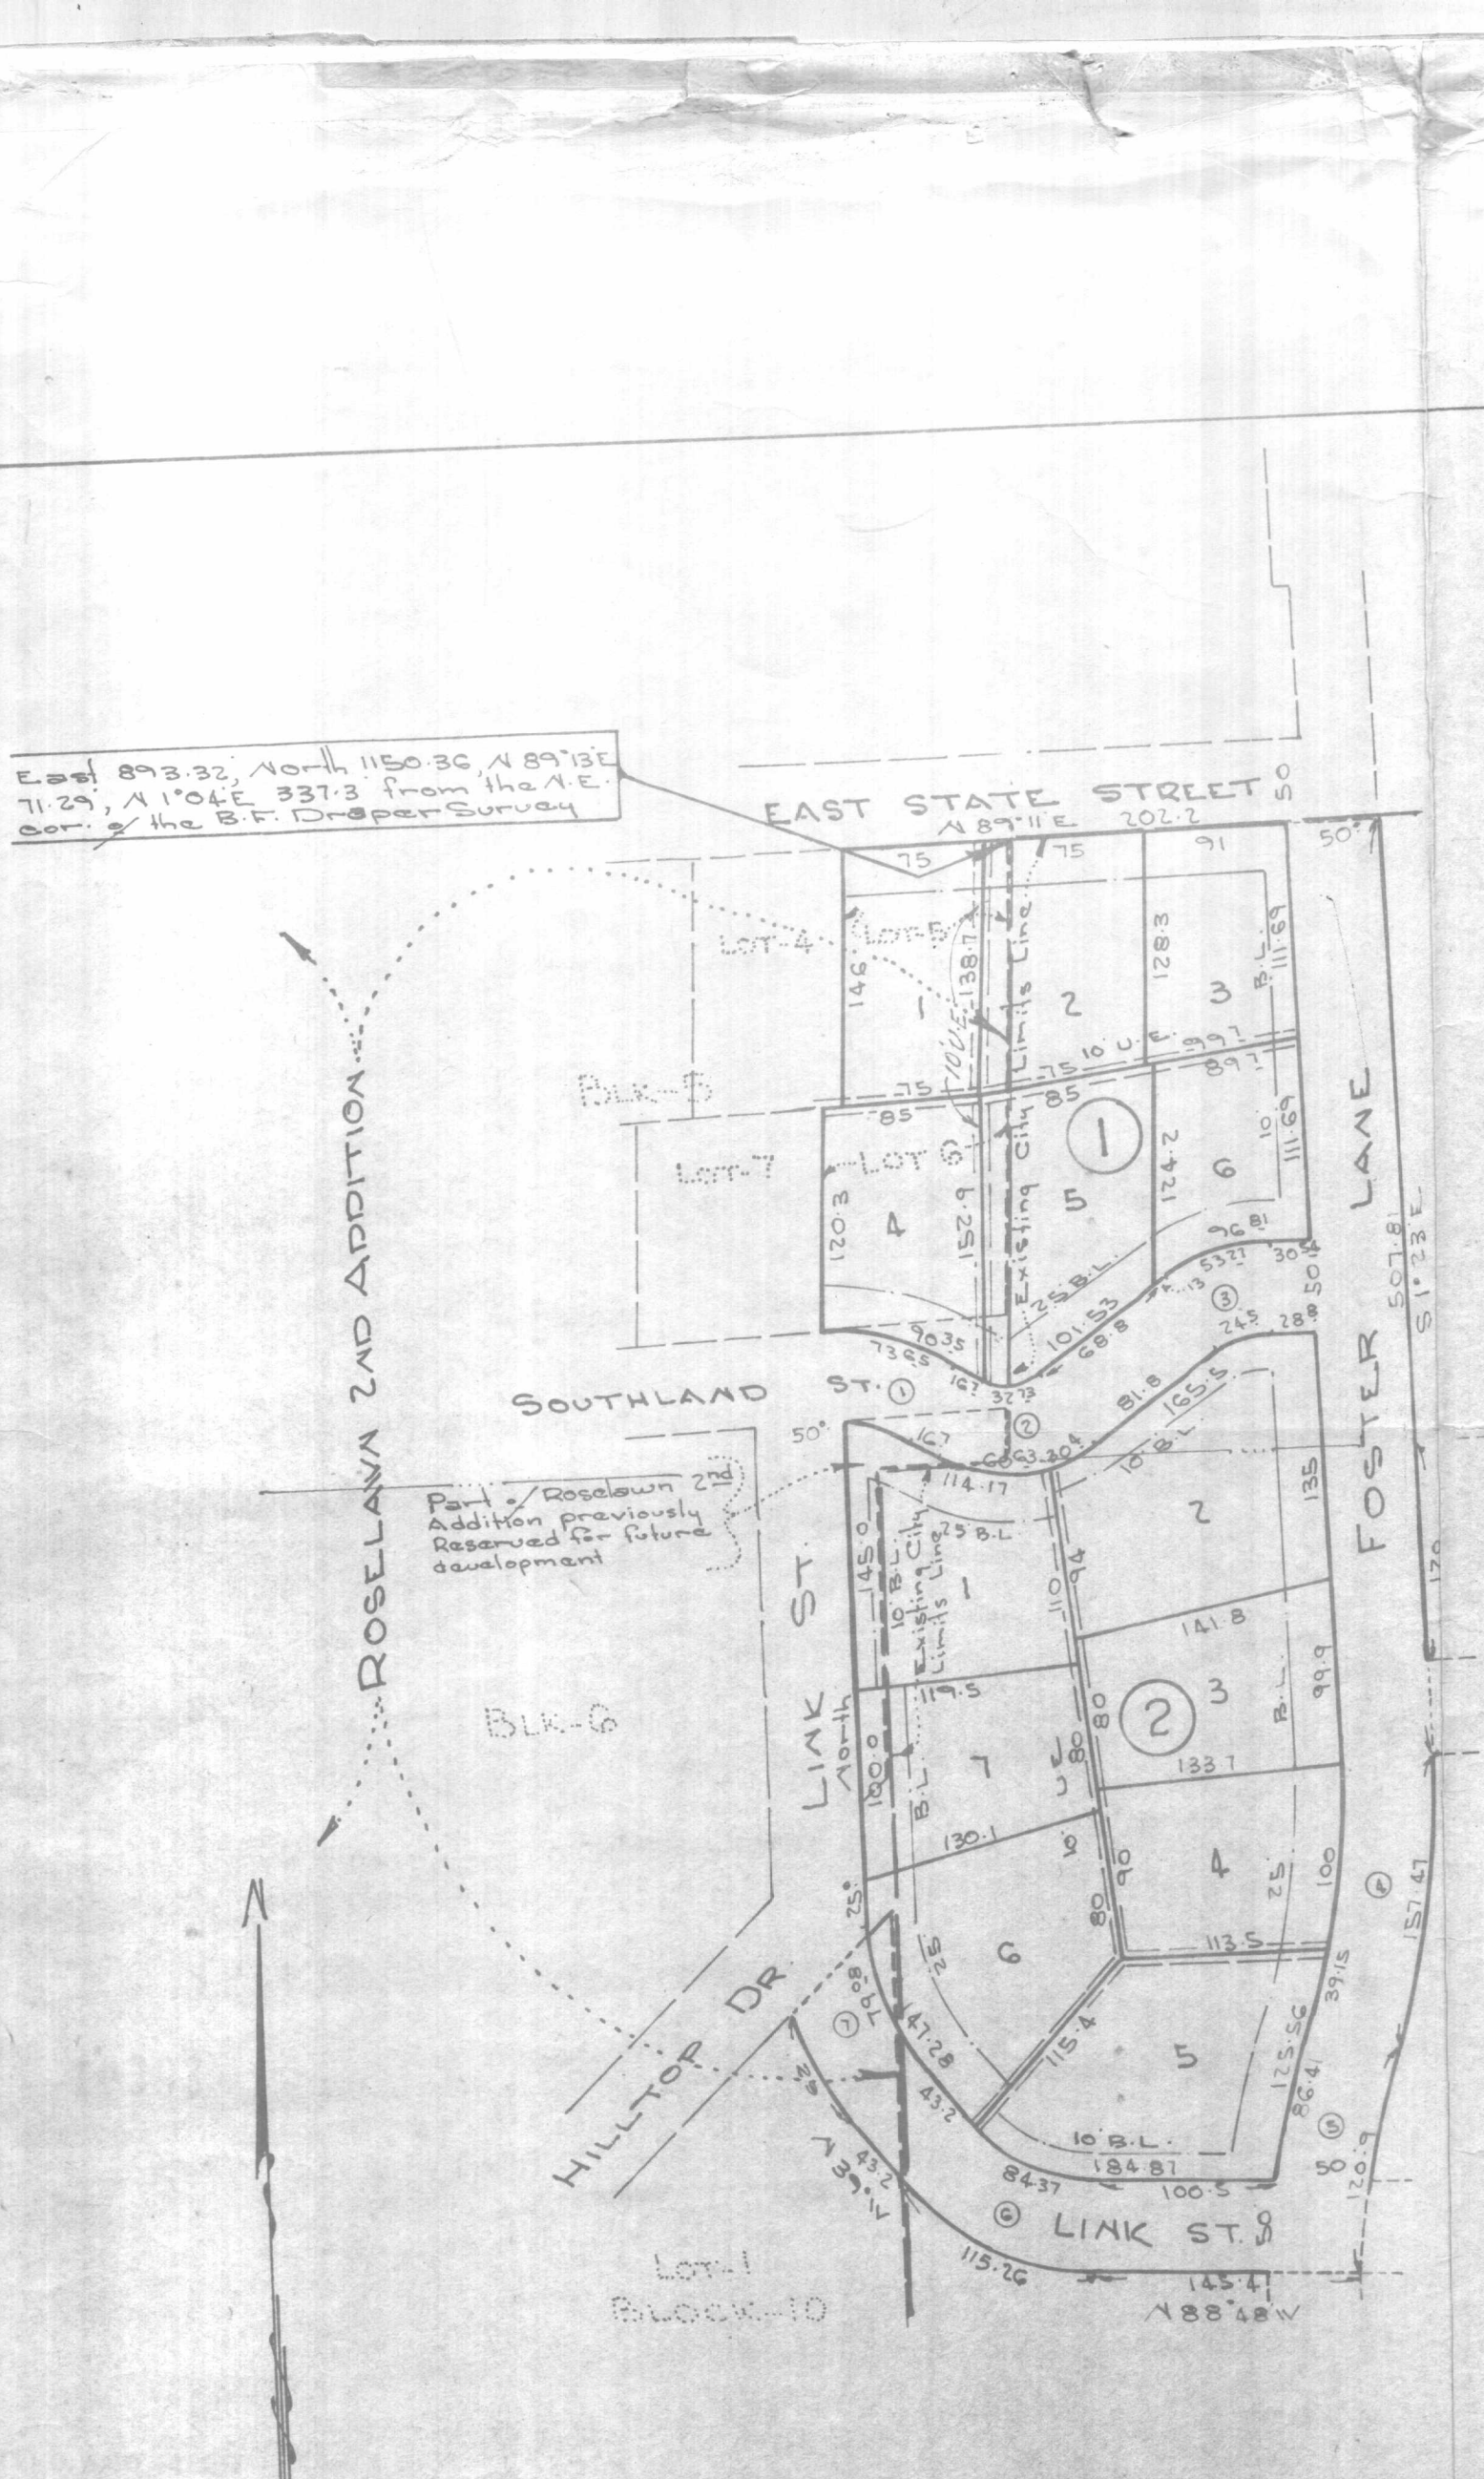

Scale — 1" = 100'

℄ CURVE DATA			
No.	Δ	R.	T.
1	36°00'	92.33'	30.0'
2	66°48'	53.08'	35.0'
3	32°58'	67.59'	20.0'
4	21°00'	404.66	75.0'

ROSELAWN ADDITION
4TH FILING

TO THE CITY OF WEATHERFORD, PARKER COUNTY TEXAS

BEING A REVISION OF LOTS 5 & 6 BLOCK 5 AND A PART OF LOT 1 BLOCK 10 ROSELAWN 2ND ADDITION TO WEATHERFORD & A 4.34 AC TRACT OF LAND OUT OF THE JOEL WALKER SURVEY, ABST. 1589 AND THE I.C. SPEARCE SURVEY, ABST 1172 PARKER CO. TEXAS & A PART OF ROSELAWN 2ND ADDITION PREVIOUSLY RESERVED FOR FUTURE DEVELOPMENT.

CITY COMMISSION OF WEATHERFORD, PARKER COUNTY, TEXAS

APPROVED — DATE Oct. 21, 1965

BY: John T. Marshall

J. B. Hand

R. L. Maughon

A. Grogan